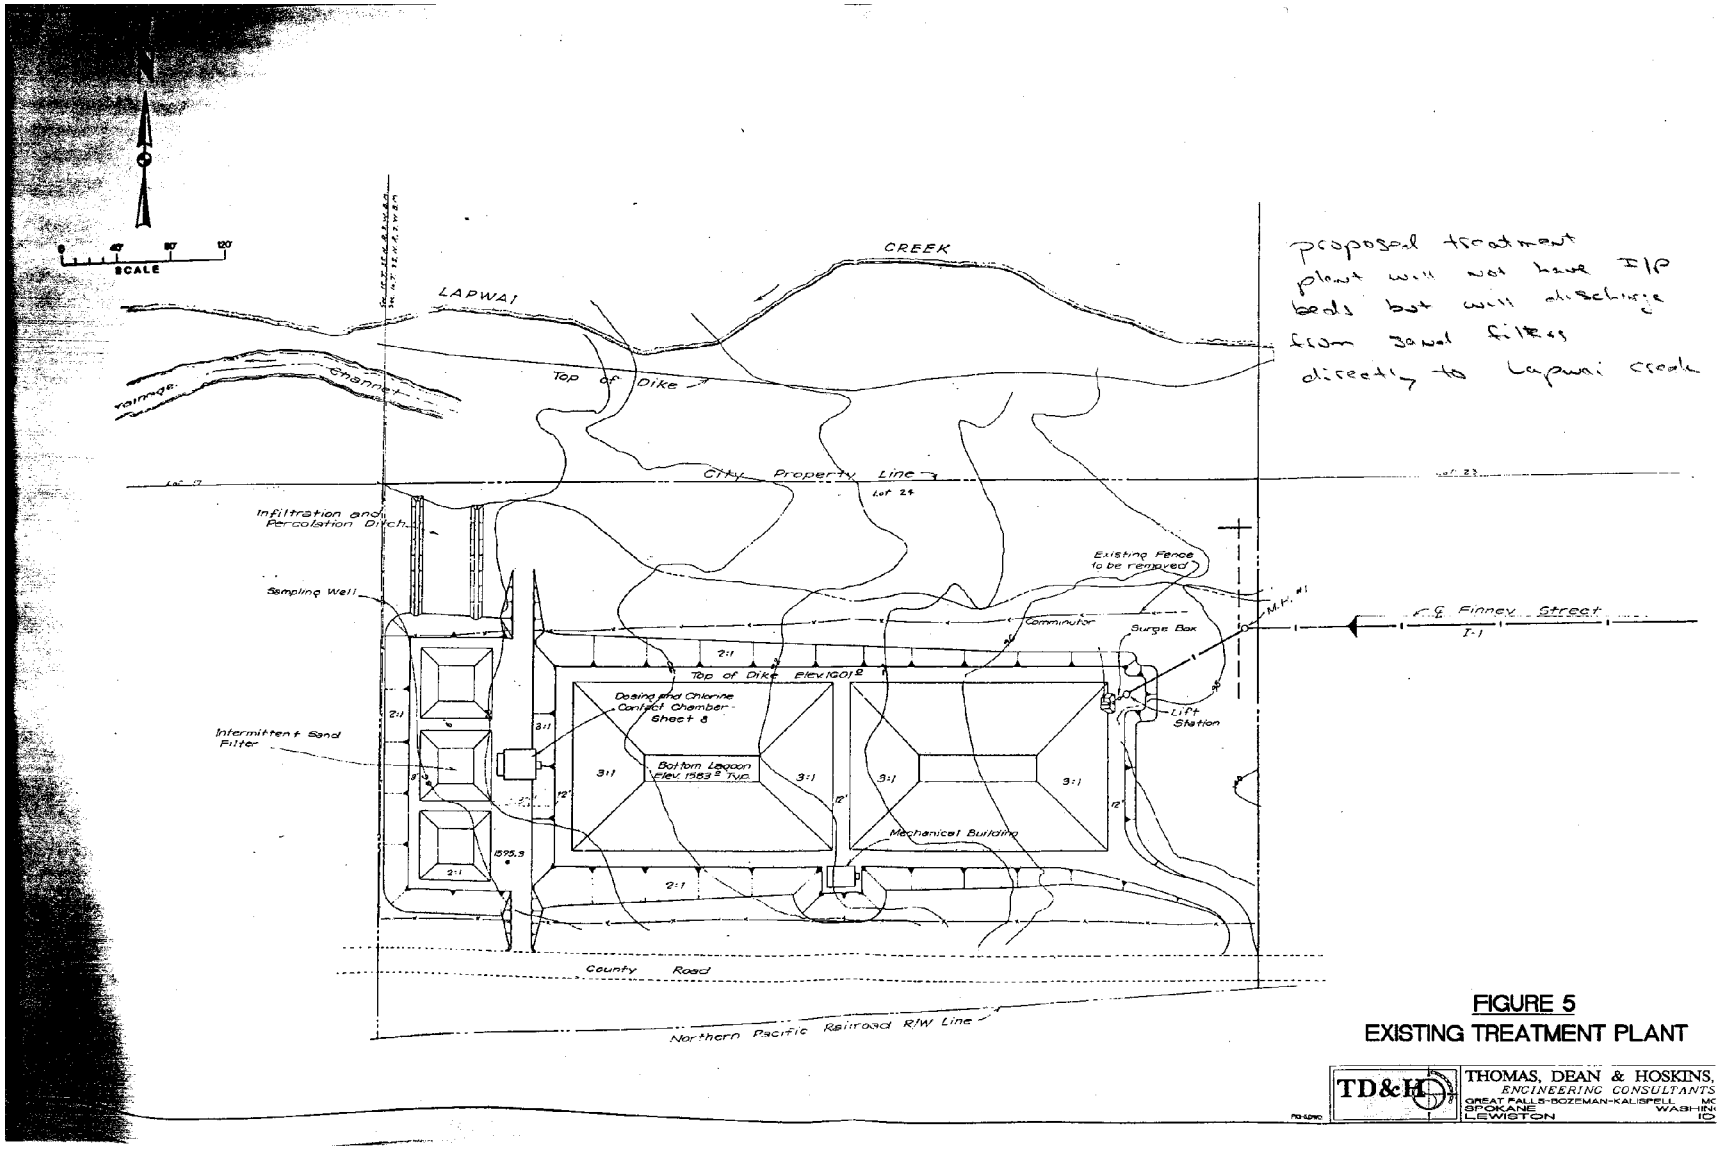

proposal treatment plant will not have I/P beds but will discharge from sand filters directly to Lapwai creek

FIGURE 5
EXISTING TREATMENT PLANT

TD&H
THOMAS, DEAN & HOSKINS,
ENGINEERING CONSULTANTS
GREAT FALLS-BOZEMAN-KALISPELL MC
SPOKANE WASHIN
LEWISTON IO